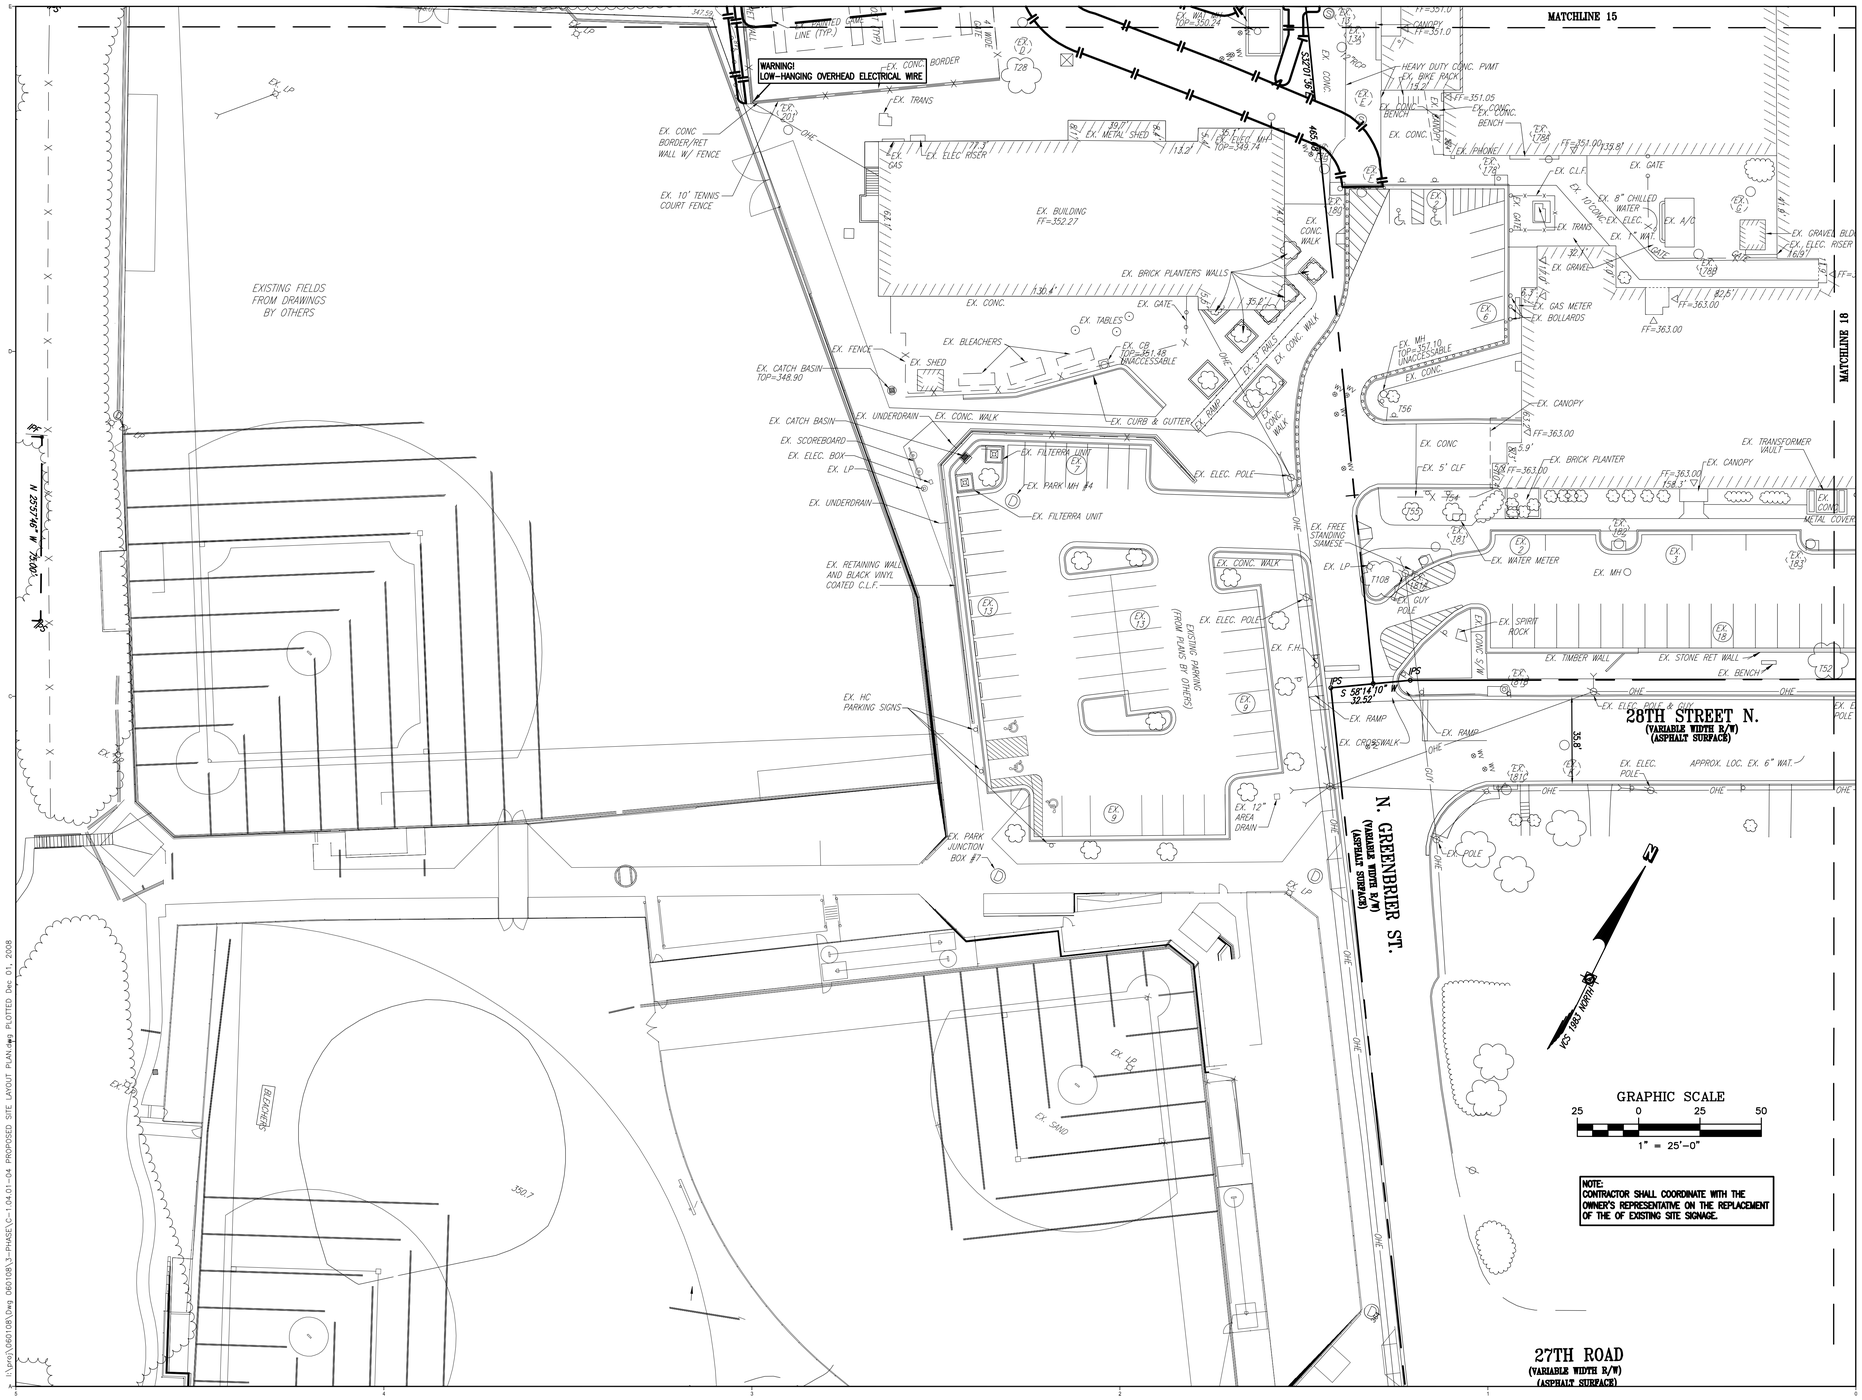

NOTE:
CONTRACTOR SHALL COORDINATE WITH THE OWNER'S REPRESENTATIVE ON THE REPLACEMENT OF THE OF EXISTING SITE SIGNAGE.

Yorktown High School
Arlington, Virginia

Arlington Public Schools
Facilities and Operations
Design and Construction Services
2770 S Taylor Street
Arlington, VA 22206

Ehrenkrantz Eckstut & Kuhn Architects
888 16th Street NW, Suite 800
Washington, DC 20006
(202) 861-1325

ADTEK
ADTEK ENGINEERS, INC.
CIVIL • STRUCTURAL • MECHANICAL
3251 Old Lee Highway, Suite 405
Fairfax, Virginia 22030
Phone: 703-691-4040
Fax: 703-691-4056
www.adtekengineers.com

KEY PLAN

DATE	DESCRIPTION
09/30/08	3RD COUNTY SUBMITTAL

C-1.04.03

ARLINGTON, VIRGINIA
DEPARTMENT OF ENVIRONMENTAL SERVICES

PHASE 1

YORKTOWN HIGH SCHOOL
PROPOSED SITE LAYOUT PLAN -3

SCALE: 1"=25'
DRAWN: J.C.B.
CHECKED: J.S., C.H.
SUBMITTED DATE:
APPROVED DATE:
CHIEF, TRANSPORTATION PLANNING BUREAU
APPROVED DATE:
CHIEF, TRANSPORTATION ENGINEERING BUREAU
APPROVED DATE:
CHIEF, WATER SEWER & STREET BUREAU
DIRECTOR OF ENVIRONMENTAL SERVICES
SHEET 17 OF 120

YORKTOWN HIGH SCHOOL RECONSTRUCTION

ARLINGTON PUBLIC SCHOOLS

Facilites and Operations
Design and Construction Services
2770 S Taylor Street
Arlington, VA 22206

Ehrenkrantz Eckstut & Kuhn Architects
2121 Ward Court, NW
Washington, DC 20037
(202) 861-1325

Mechanical, Electrical, Plumbing Engineering; Fire Protection
GHT Limited, Consulting Engineers
1010 N Glebe Road, Suite 200
Arlington, VA 22201-4749
703/243-1200

Structural Engineering
ReStl Designers Inc.
13 Firstfield Road, Suite 200
Gaithersburg, MD 20878
301/258-0933

Civil Engineering; Landscaping
ADTEK Engineers, Inc.
3251 Old Lee Highway, Suite 405
Fairfax, VA 22030
703/691-4040

Environmental Engineering
Applied Environmental
11800 Sunrise Valley Drive, Suite 1200
Reston, VA 20191
703/648-0822

Food Service Consulting
Cini-Little
20250 Century Boulevard, Suite 100
Germantown, MD 20874
301/528-9700

Geotechincal Engineering
ECS Mid-Atlantic LLC
14026 Thunderbolt Place, Suite 100
Chantilly, VA 20151
703/471-8400

No.	Description	Date

BID SET - PHASE 1
NOT FOR CONSTRUCTION

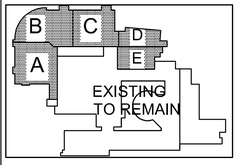

KEY PLAN

PROPOSED SITE LAYOUT PLAN -3

DRAWING TITLE

DRAWN BY	As indicated
SCALE	
CHECKED BY	46004.00
PROJECT NO.	
DATE	DECEMBER 4, 2008

C-1.04.03

DRAWING NO.

©2008 Ehrenkrantz Eckstut & Kuhn Architects

I:\proj\06010B\dwg 06010B\3-PHASE\C-1.04.01-04 PROPOSED SITE LAYOUT PLAN.dwg PLOTTED Dec 01, 2008