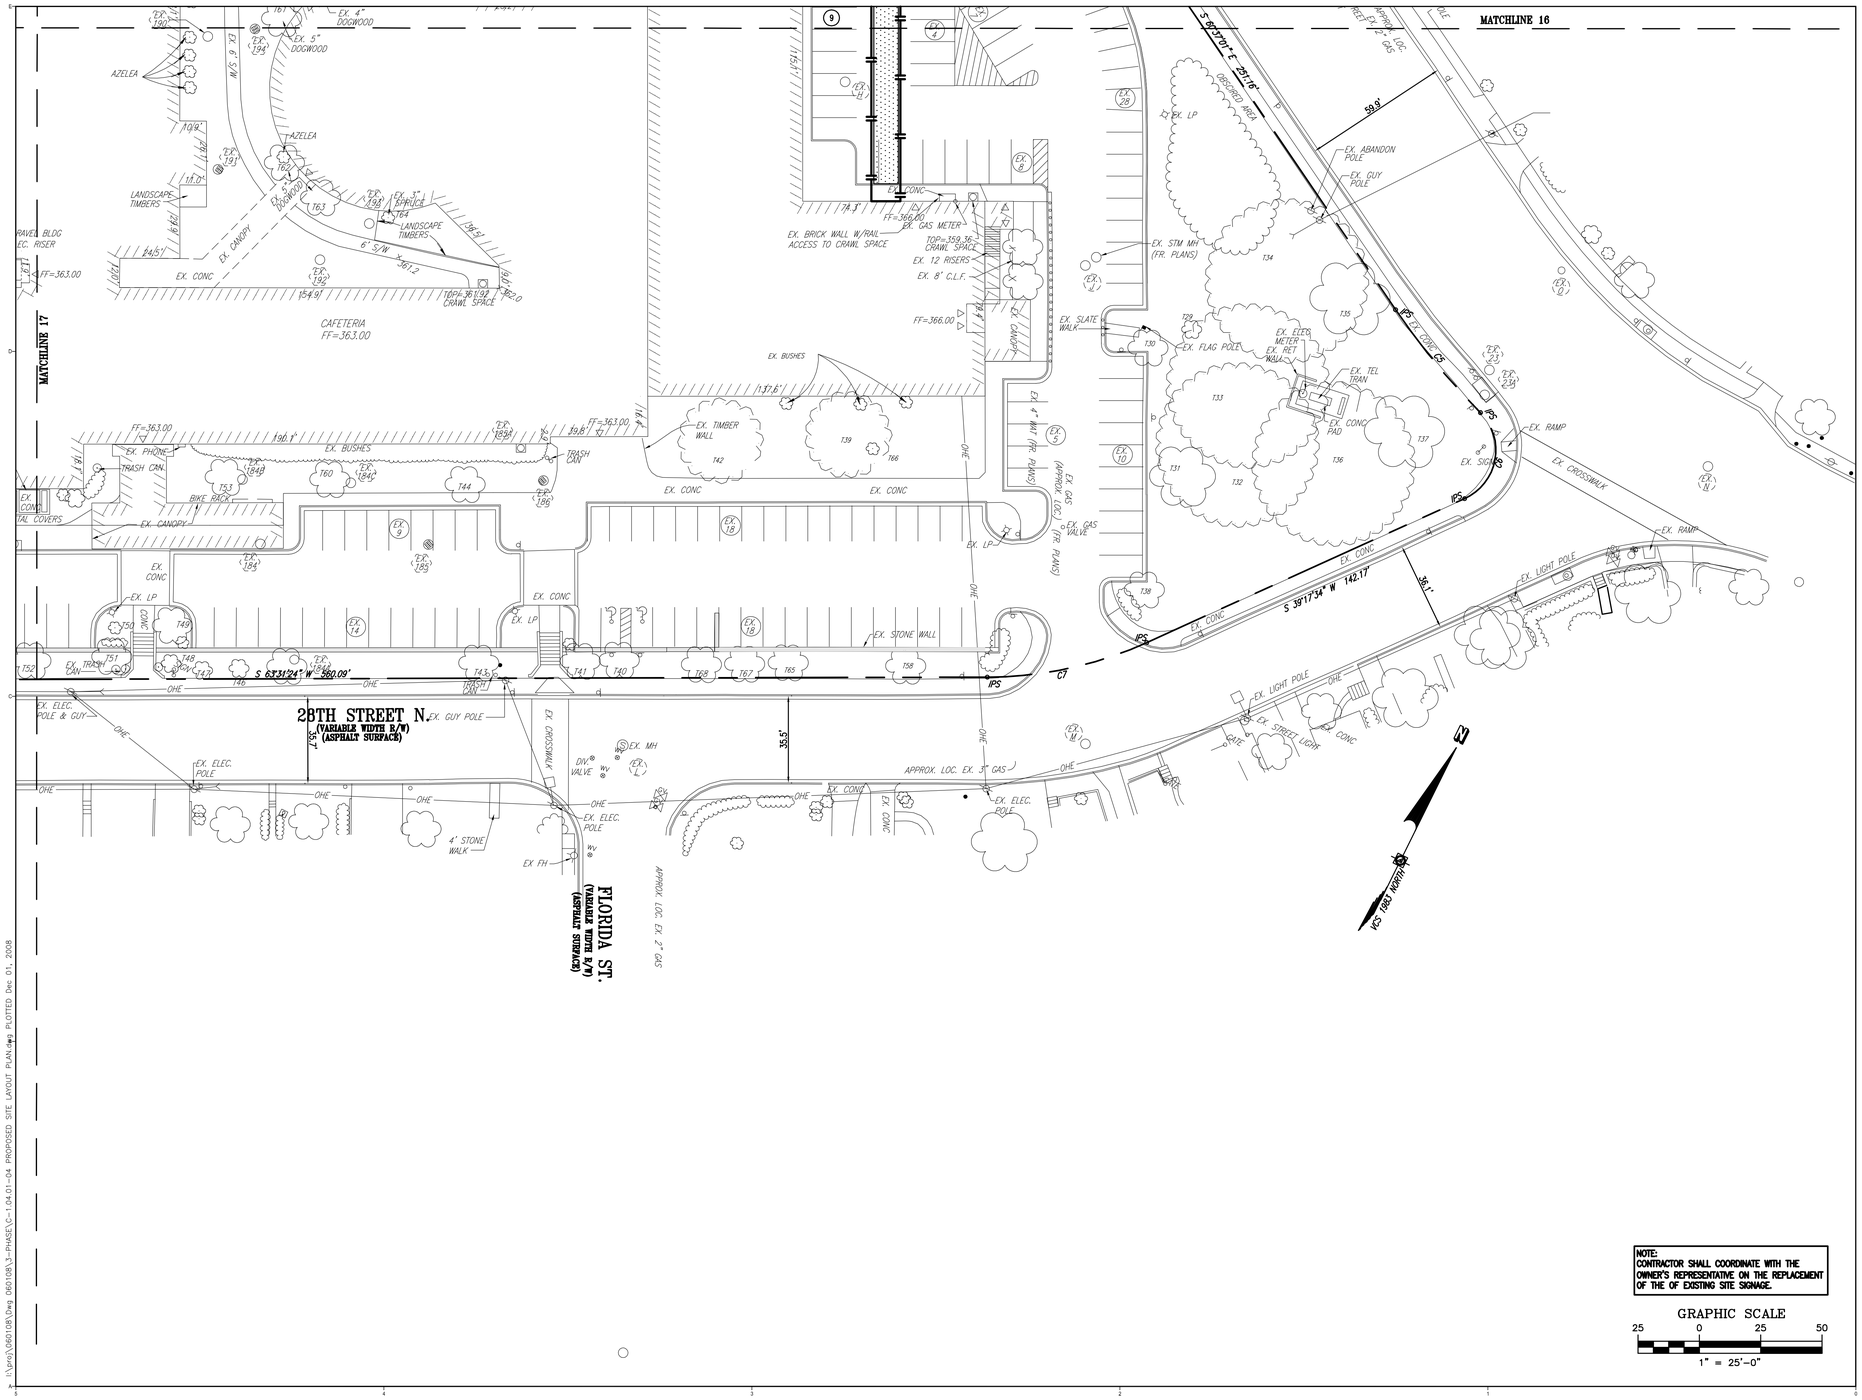

NOTE:
CONTRACTOR SHALL COORDINATE WITH THE OWNER'S REPRESENTATIVE ON THE REPLACEMENT OF THE OF EXISTING SITE SIGNAGE.

I:\proj\060108\dwg 060108\3-PHASE\C-1.04.01-04 PROPOSED SITE LAYOUT PLAN.dwg PLOTTED: Dec 01, 2008

YORKTOWN HIGH SCHOOL RECONSTRUCTION

ARLINGTON PUBLIC SCHOOLS

Facilites and Operations
Design and Construction Services
2770 S Taylor Street
Arlington. VA 22206

Yorktown High School
Arlington, Virginia

Arlington Public Schools
Facilites and Operations
Design and Construction Services
2770 S Taylor Street
Arlington, VA 22206

Ehrenkrantz Eckstut & Kuhn Architects
212 1 Ward Court, NW
Washington, DC 20037
(202) 861-1325

Ehrenkrantz Eckstut & Kuhn Architects
888 16th Street NW, Suite 800
Washington, DC 20006
(202) 861-1325

ADTEK ENGINEERS, INC.
3251 Old Lee Highway, Suite 405
Fairfax, Virginia 22030
Phone: 703-691-4040
Fax: 703-691-4056
www.adtekengineers.com

Mechanical, Electrical, Plumbing Engineering; Fire Protection
GHT Limited, Consulting Engineers
1010 N Glebe Road, Suite 200
Arlington, VA 22201-4749
703/243-1200

Structural Engineering
ReStl Designers Inc.
13 Firstfield Road, Suite 200
Gaithersburg, MD 20878
301/258-0933

Civil Engineering; Landscaping
ADTEK Engineers, Inc.
3251 Old Lee Highway, Suite 405
Fairfax, VA 22030
703/691-4040

Environmental Engineering
Applied Environmental
11800 Sunrise Valley Drive, Suite 1200
Reston, VA 20191
703/648-0822

Food Service Consulting
Cini-Little
20250 Century Boulevard, Suite 100
Germantown, MD 20874
301/528-9700

Geotechnical Engineering
ECS Mid-Atlantic LLC
14026 Thunderbolt Place, Suite 100
Chantilly, VA 20151
703/471-8400

No.	Description	Date

BID SET - PHASE 1
NOT FOR CONSTRUCTION

KEY PLAN

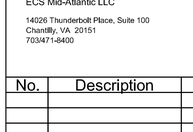

KEY PLAN

DATE	DESCRIPTION
09/30/08	3RD COUNTY SUBMITTAL

C-1.04.04

ARLINGTON, VIRGINIA
DEPARTMENT OF ENVIRONMENTAL SERVICES

YORKTOWN HIGH SCHOOL
PROPOSED SITE LAYOUT PLAN -4

PHASE 1

SCALE: 1"=25'
DRAWN: J.C.B.
CHECKED: J.S., C.H.
SUBMITTED DATE:
APPROVED DATE:
CHIEF, TRANSPORTATION PLANNING BUREAU
APPROVED DATE:
CHIEF, TRANSPORTATION ENGINEERING BUREAU
APPROVED DATE:
CHIEF, WATER SEWER & STREET BUREAU
APPROVED DATE:
DIRECTOR OF ENVIRONMENTAL SERVICES
SHEET 18 OF 120

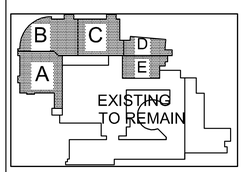

KEY PLAN

PROPOSED SITE LAYOUT PLAN -4

DRAWING TITLE

DRAWN BY	
CHECKED BY	
DATE	DECEMBER 4, 2008
SCALE	As indicated
PROJECT NO.	46004.00

C-1.04.04
DRAWING NO.

©2008 Ehrenkrantz Eckstut & Kuhn Architects